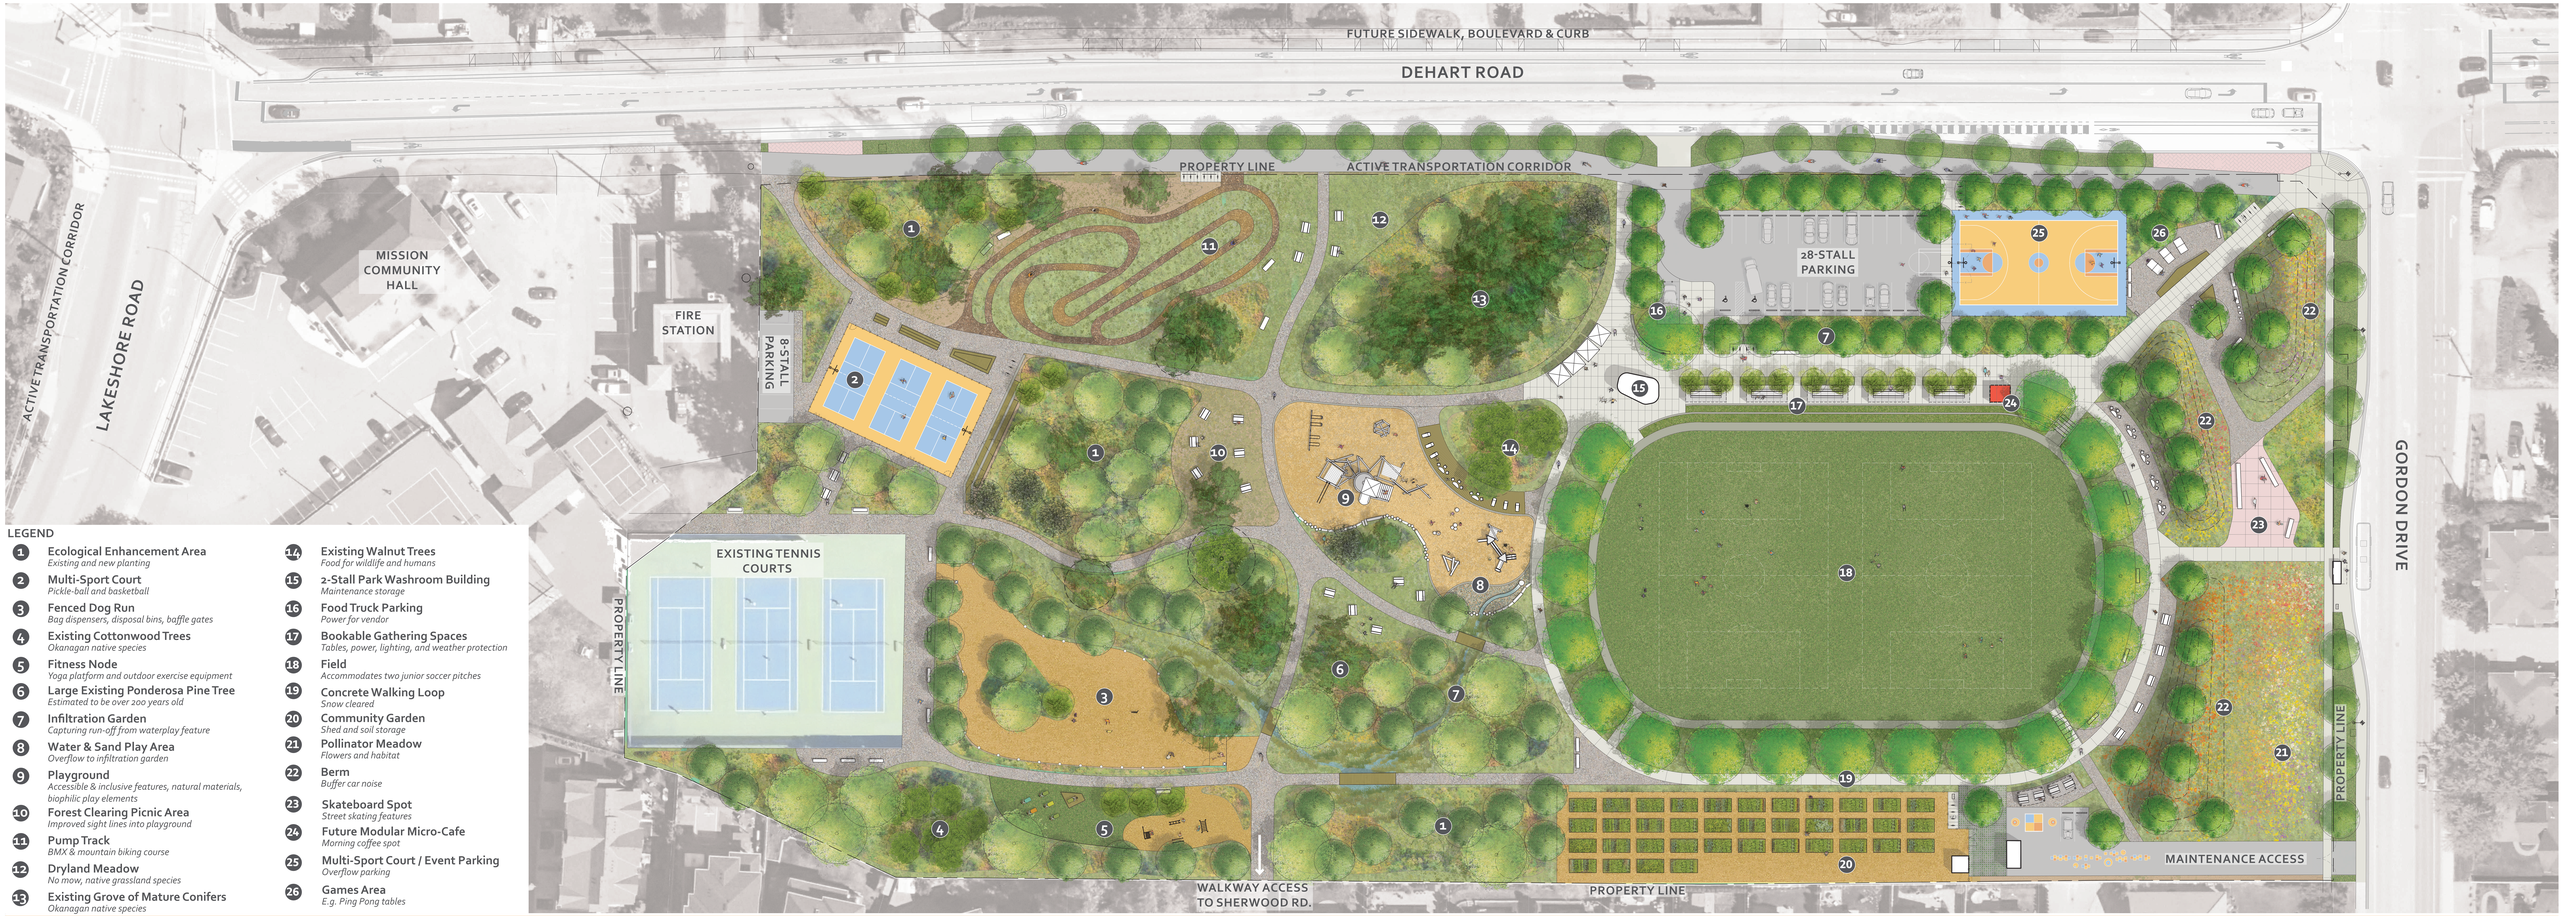

LEGEND

1. **Ecological Enhancement Area** — *Existing and new planting*
2. **Multi-Sport Court** — *Pickle-ball and basketball*
3. **Fenced Dog Run** — *Bag dispensers, disposal bins, baffle gates*
4. **Existing Cottonwood Trees** — *Okanagan native species*
5. **Fitness Node** — *Yoga platform and outdoor exercise equipment*
6. **Large Existing Ponderosa Pine Tree** — *Estimated to be over 200 years old*
7. **Infiltration Garden** — *Capturing run-off from waterplay feature*
8. **Water & Sand Play Area** — *Overflow to infiltration garden*
9. **Playground** — *Accessible & inclusive features, natural materials, biophilic play elements*
10. **Forest Clearing Picnic Area** — *Improved sight lines into playground*
11. **Pump Track** — *BMX & mountain biking course*
12. **Dryland Meadow** — *No mow, native grassland species*
13. **Existing Grove of Mature Conifers** — *Okanagan native species*
14. **Existing Walnut Trees** — *Food for wildlife and humans*
15. **2-Stall Park Washroom Building** — *Maintenance storage*
16. **Food Truck Parking** — *Power for vendor*
17. **Bookable Gathering Spaces** — *Tables, power, lighting, and weather protection*
18. **Field** — *Accommodates two junior soccer pitches*
19. **Concrete Walking Loop** — *Snow cleared*
20. **Community Garden** — *Shed and soil storage*
21. **Pollinator Meadow** — *Flowers and habitat*
22. **Berm** — *Buffer car noise*
23. **Skateboard Spot** — *Street skating features*
24. **Future Modular Micro-Cafe** — *Morning coffee spot*
25. **Multi-Sport Court / Event Parking** — *Overflow parking*
26. **Games Area** — *E.g. Ping Pong tables*

BENCH MTD epi ALIGN ENGINEERING

NORTH

1 : 250 — 0m 10m 20m 30m 40m 50m 90m 100m

City of Kelowna

DEHART COMMUNITY PARK

CONCEPT PLAN

Learn more: getinvolved.kelowna.ca